F22131 Coca-Cola Bottling Plant
12/17/2025 9:42:14 AM
C:\Users\lmullins\Documents\F22131 - Ivy Flats - ARCH_Historic Documentation_lmullins37FMH.rvt
SD/DD/CD

Coca-Cola Bottling Plant

205 Rumely St.
LaPorte, IN 46350

MARTINRILEY
architects·engineers

221 West Baker Street
Fort Wayne, Indiana 46802

pho 260.422.7994
fax 260.426.2067

ALL IDEAS, DESIGNS, ARRANGEMENTS AND PLANS INDICATED OR REPRESENTED BY THIS DRAWING ARE OWNED BY, AND THE PROPERTY OF MARTIN RILEY, INC., AND WERE CREATED, EVOLVED, AND DEVELOPED FOR USE ON, AND IN CONNECTION WITH THE SPECIFIED PROJECT. NONE OF SUCH IDEAS, DESIGNS, ARRANGEMENTS OR PLANS SHALL BE USED BY OR DISCLOSED TO ANY PERSON, FIRM OR CORPORATION FOR ANY PURPOSE WHATSOEVER WITHOUT THE WRITTEN PERMISSION OF MARTIN RILEY, INC. WRITTEN DIMENSIONS ON THESE DRAWINGS SHALL HAVE PRECEDENCE OVER SCALE DIMENSIONS. CONTRACTORS SHALL VERIFY AND BE RESPONSIBLE FOR ALL DIMENSIONS AND CONDITIONS ON THE JOB AND THIS OFFICE MUST BE NOTIFIED OF ANY VARIATION FROM THE DIMENSIONS AND CONDITIONS SHOWN BY THESE DRAWINGS. SHOP DETAILS MUST BE SUBMITTED TO THIS OFFICE FOR REVIEW FOR CONFORMITY WITH THE DESIGN CONCEPT AND INFORMATION GIVEN AND THE DESIGN CONCEPT EXPRESSED IN THE CONTRACT DOCUMENTS BEFORE PROCEEDING WITH FABRICATION.

MARTINRILEY
DOCUMENT IN PROGRESS
NOT FOR CONSTRUCTION

REVISION: DATE:

DRAWN BY:
REVIEWED BY:
COMMISSION NUMBER: F22131
DATE: 2024-03-13

A101

FLOOR PLANS

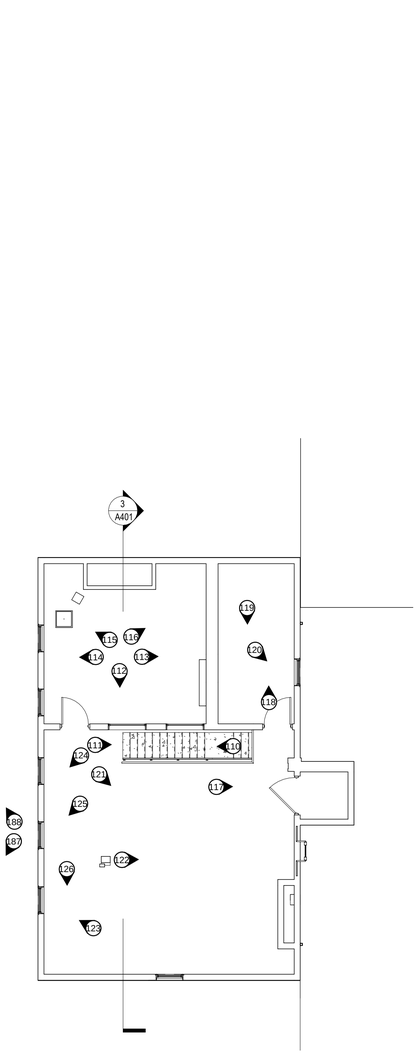

2 Second Floor
1/8" = 1'-0"

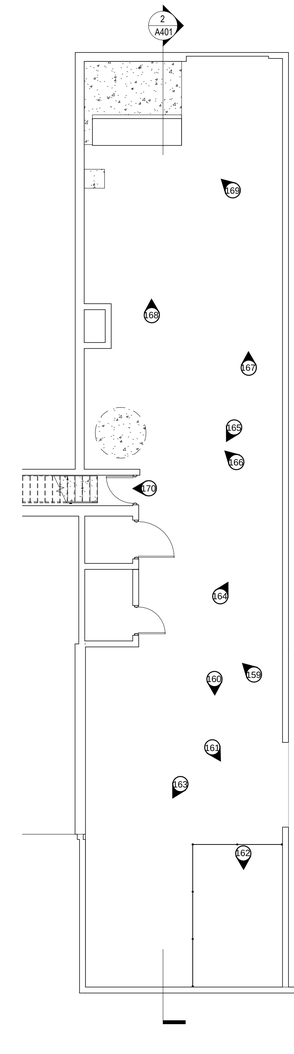

1 Lower Level
1/8" = 1'-0"

F22131 Coca-Cola Bottling Plant
12/17/2023 9:42:15 AM
C:\Users\lmullins\Documents\F22131 - Ivy Flats - ARCH_Historic Documentation_lmullins37FMH.rvt
SD/DD/CD

Coca-Cola Bottling Plant

205 Rumely St.
LaPorte, IN 46350

MARTINRILEY
architects·engineers

221 West Baker Street
Fort Wayne, Indiana 46802

pho 260.422.7994
fax 260.426.2067

ALL IDEAS, DESIGNS, ARRANGEMENTS AND PLANS INDICATED OR REPRESENTED BY THIS DRAWING ARE OWNED BY, AND THE PROPERTY OF MARTIN RILEY, INC., AND WERE CREATED, EVOLVED, AND DEVELOPED FOR USE ON, AND IN CONNECTION WITH THE SPECIFIED PROJECT. NONE OF SUCH IDEAS, DESIGNS, ARRANGEMENTS OR PLANS SHALL BE USED BY OR DISCLOSED TO ANY PERSON, FIRM OR CORPORATION FOR ANY PURPOSE WHATSOEVER WITHOUT THE WRITTEN PERMISSION OF MARTIN RILEY, INC. WRITTEN DIMENSIONS ON THESE DRAWINGS SHALL HAVE PRECEDENCE OVER SCALE DIMENSIONS. CONTRACTORS SHALL VERIFY AND BE RESPONSIBLE FOR ALL DIMENSIONS AND CONDITIONS ON THE JOB AND THIS OFFICE MUST BE NOTIFIED OF ANY VARIATION FROM THE DIMENSIONS AND CONDITIONS SHOWN BY THESE DRAWINGS. SHOP DETAILS MUST BE SUBMITTED TO THIS OFFICE FOR REVIEW FOR THE LIMITED PURPOSE OF ENSURING FOR CONFORMANCE WITH INFORMATION GIVEN AND THE DESIGN CONCEPT EXPRESSED IN THE CONTRACT DOCUMENTS BEFORE PROCEEDING WITH FABRICATION.

MARTINRILEY
DOCUMENT IN PROGRESS
NOT FOR CONSTRUCTION

REVISION: DATE:

DRAWN BY:
REVIEWED BY:
COMMISSION NUMBER: F22131
DATE: 2024-03-13

A102

FLOOR PLANS